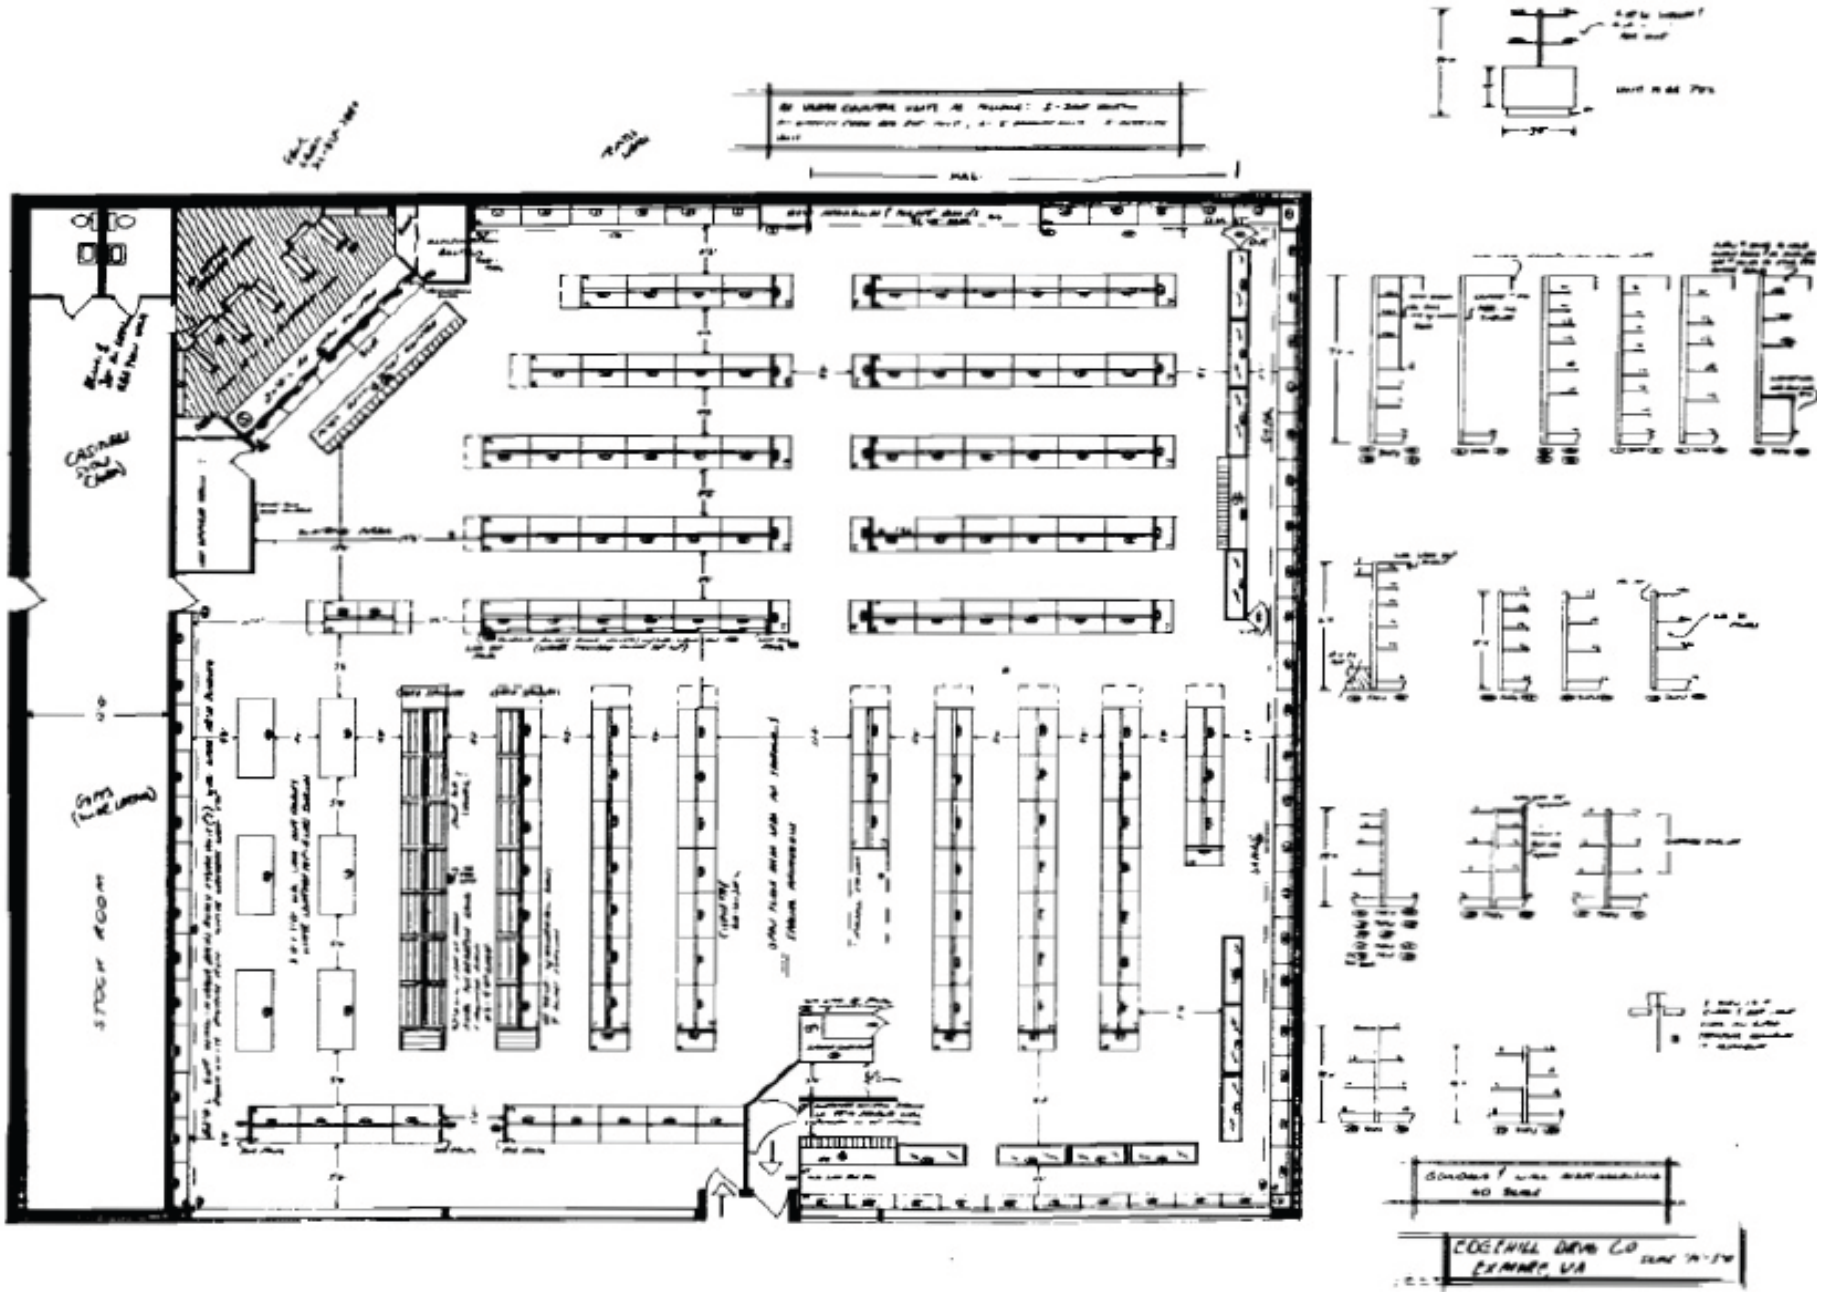

EDGEHILL DRUGS
11,000 Sq.Ft.