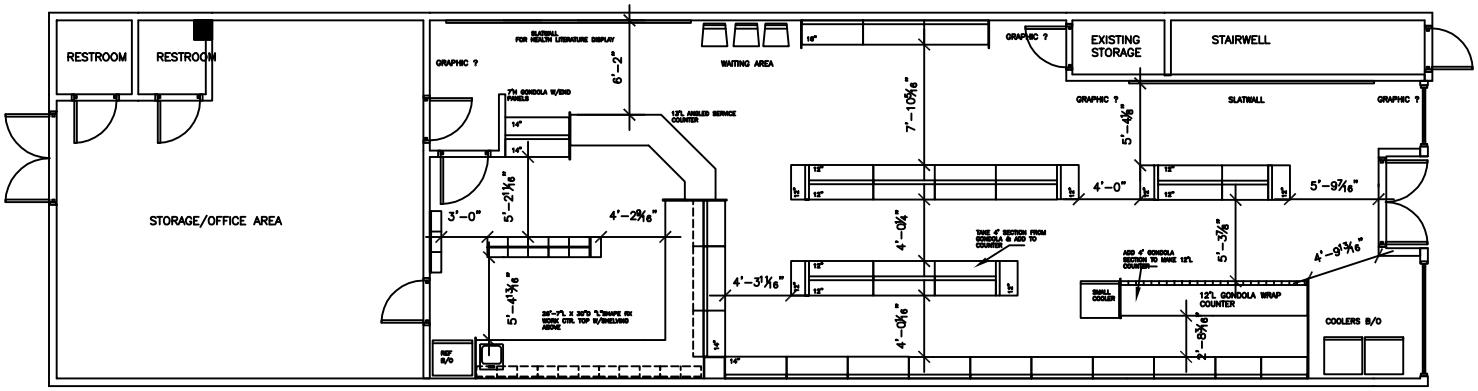

CENTER CITY PHARMACY

2000 Sq. Feet